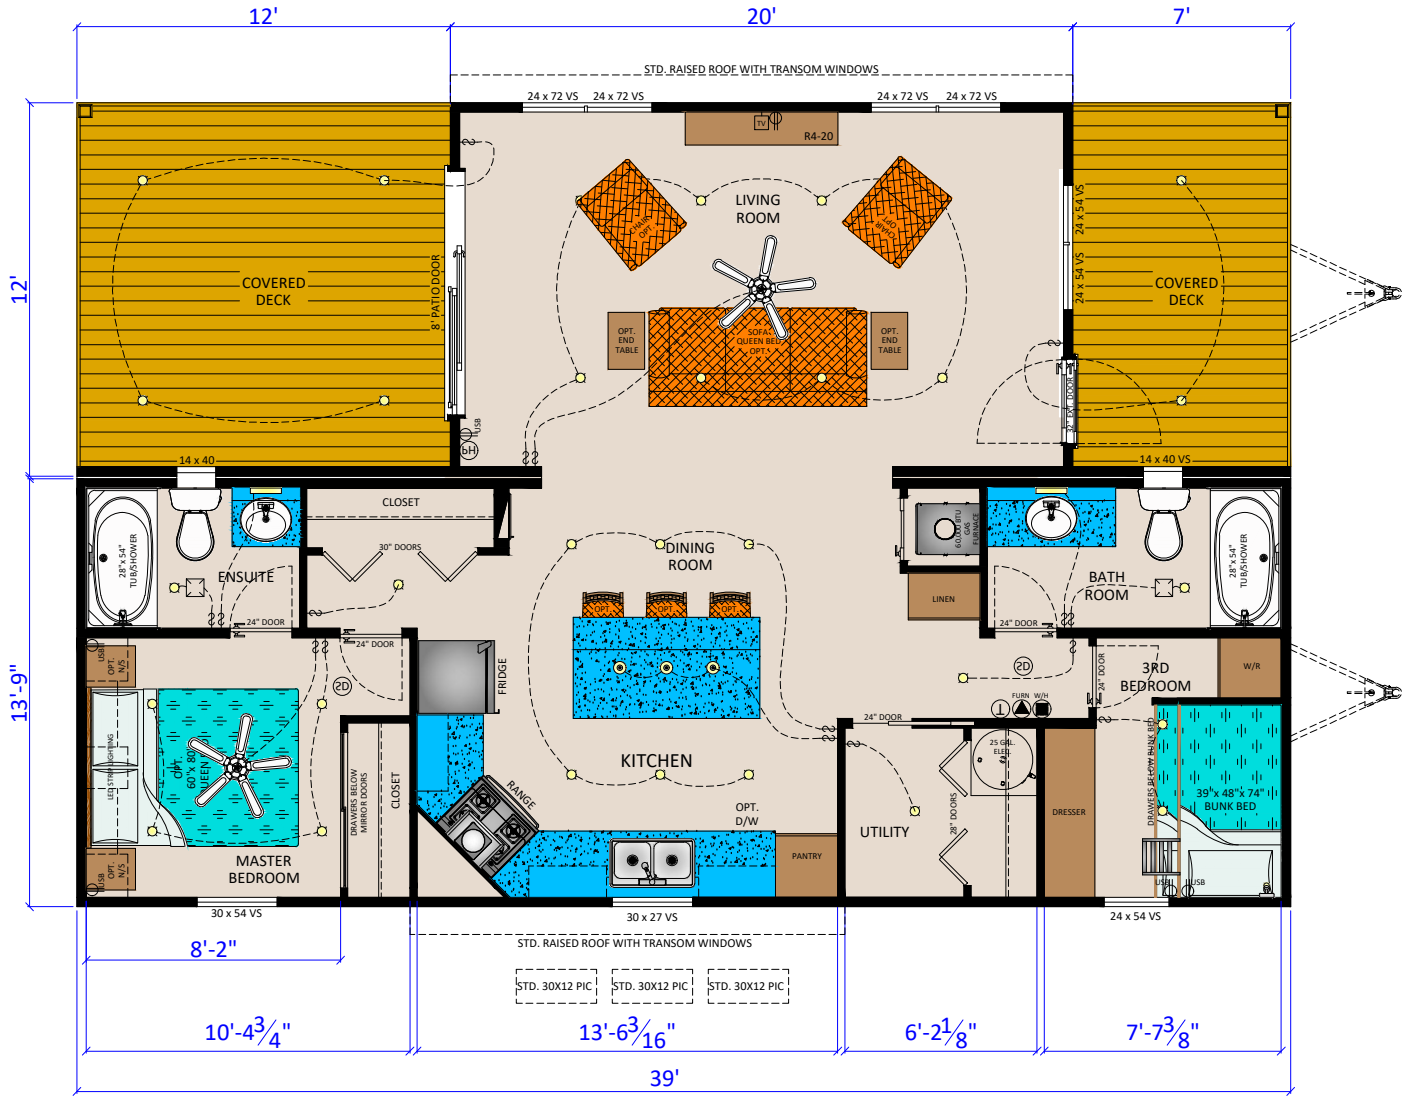

BECKWITH 23 (R3914+R2012)

(540 SQ.FT.)+(240 SQ.FT.)

MAPLE LEAF MARINAS

Stock

ELECTRICAL LEGEND					
	LED POTLIGHT	$	SWITCH	TV	TV RECEPTACLE
	DOME LIGHT		FAN	T	THERMOSTAT
	TRACK LIGHT		FAN WITH LIGHT	FURN	FURNACE SWITCH
	COACH LIGHT		RECEPTACLE	W/H	WATER HEATER SWITCH
	PENDANT LIGHT	USB	RECEPTACLE W/ USB	AIR CON. FIRE	AIR CONDITIONER/ FIREPLACE SWITCH
	VANITY LIGHT	GFI	GFI RECEPTACLE	PH	PHONE JACK
	READING LIGHT		FLOOR RECEPTACLE	SD	SMOKE DETECTOR

THE ATTACHED PLANS ARE THE PROPERTY AND FOR THE EXCLUSIVE USE OF GENERAL COACH CANADA. THE DESIGNS OR PORTION THEREOF MAY NOT BE COPIED OR OTHERWISE USED IN ANY WAY WITHOUT OUR WRITTEN CONSENT. UNAUTHORIZED USE OF THE PLANS IS STRICTLY FORBIDDEN

THE ATTACHED PLANS ARE BUILT IN ACCORDANCE TO CAN/CSA Z241 PM

MODEL YEAR: 2023

PRINT DATE: 2/2/2023 10:19 AM

DRAWN BY: A. Jackson

D:\Vault Workspace\Designs\2D PLANS\2023\2023 Resorts\Maple Leaf Marinas\Beckwith-Stock.dwg